PRODUCED BY AN AUTODESK EDUCATIONAL PRODUCT

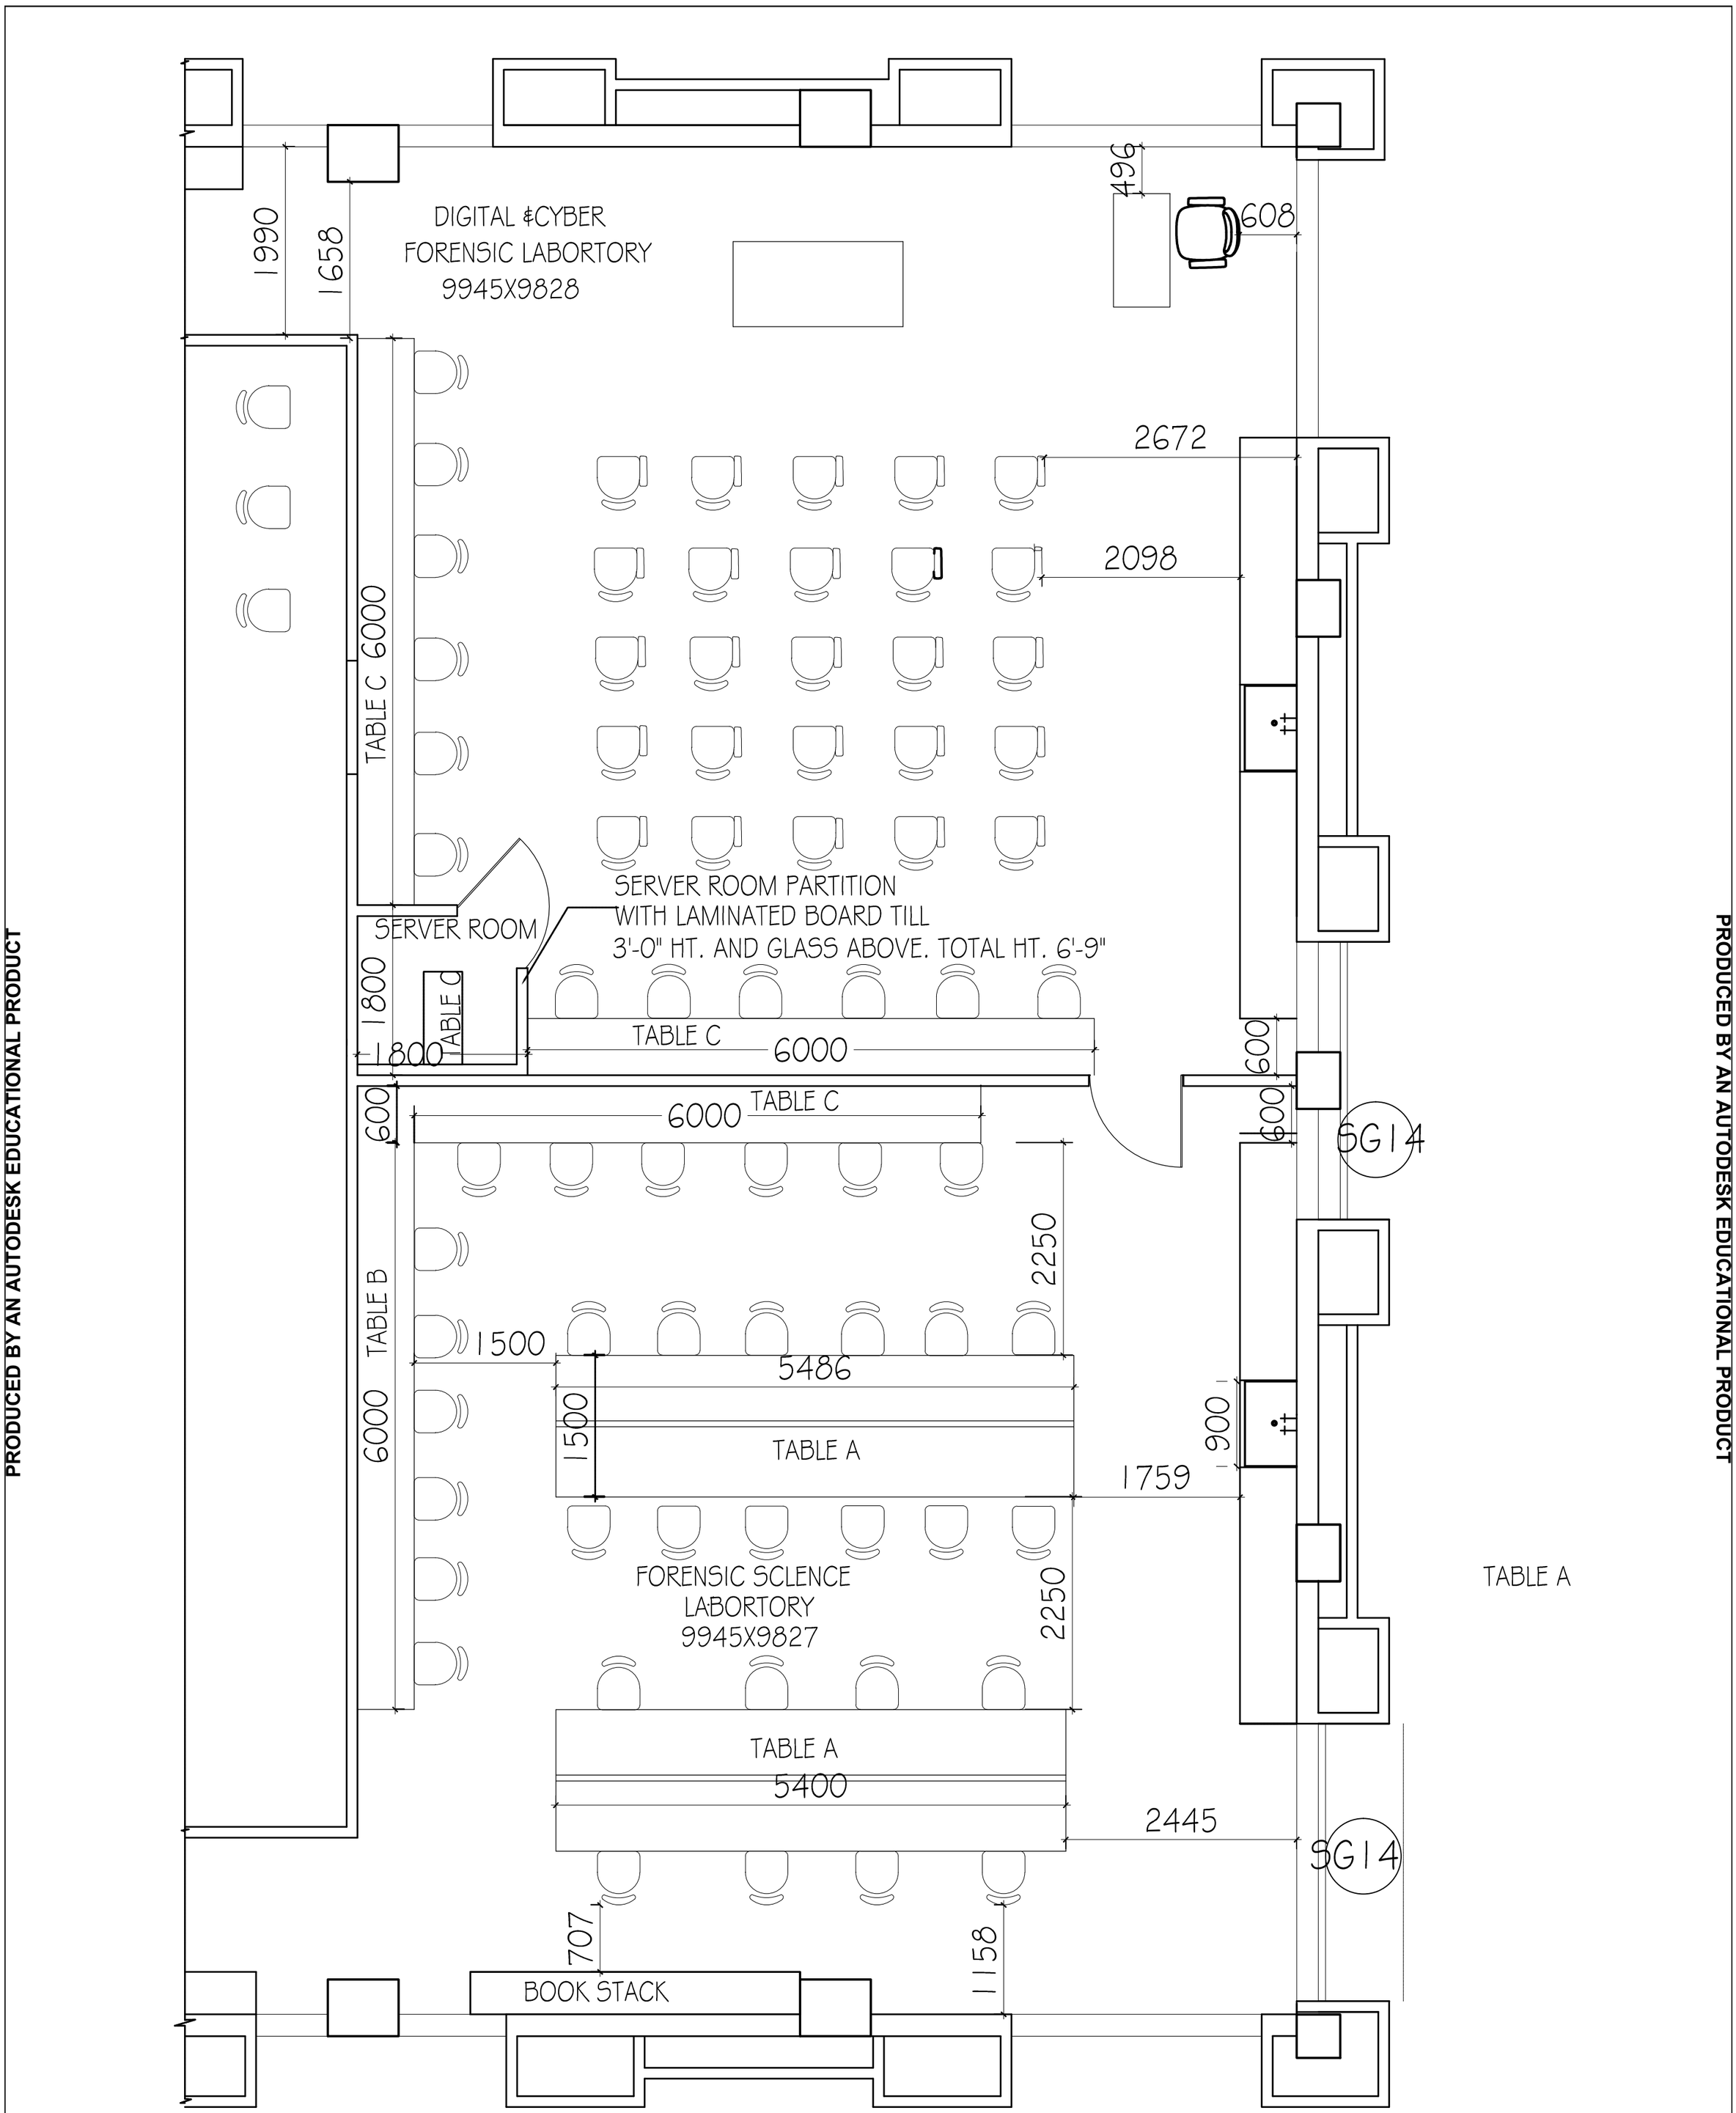

LAYOUT PLAN OF LABS

PROJECT : RAJIV GANDHI NATIONAL UNIVERSITY OF LAW PATIALA, PUNJAB	ARCHITECT'S SIGN / OWNER'S SIGN	JOB NO. / DATE / DRWN / DSND / CHKD / SCALE	KOTHARI ASSOCIATES PVT. LTD. ARCHITECTS, ENGINEERS & TOWN PLANNERS G-65, CONNAUGHT CIRCUS, NEW DELHI-110001	DRG. NO. INT- 029 / REV. NO. 00
			DETAIL -FORENSIC LAB	
			ACADEMIC BLOCK	

PRODUCED BY AN AUTODESK EDUCATIONAL PRODUCT